



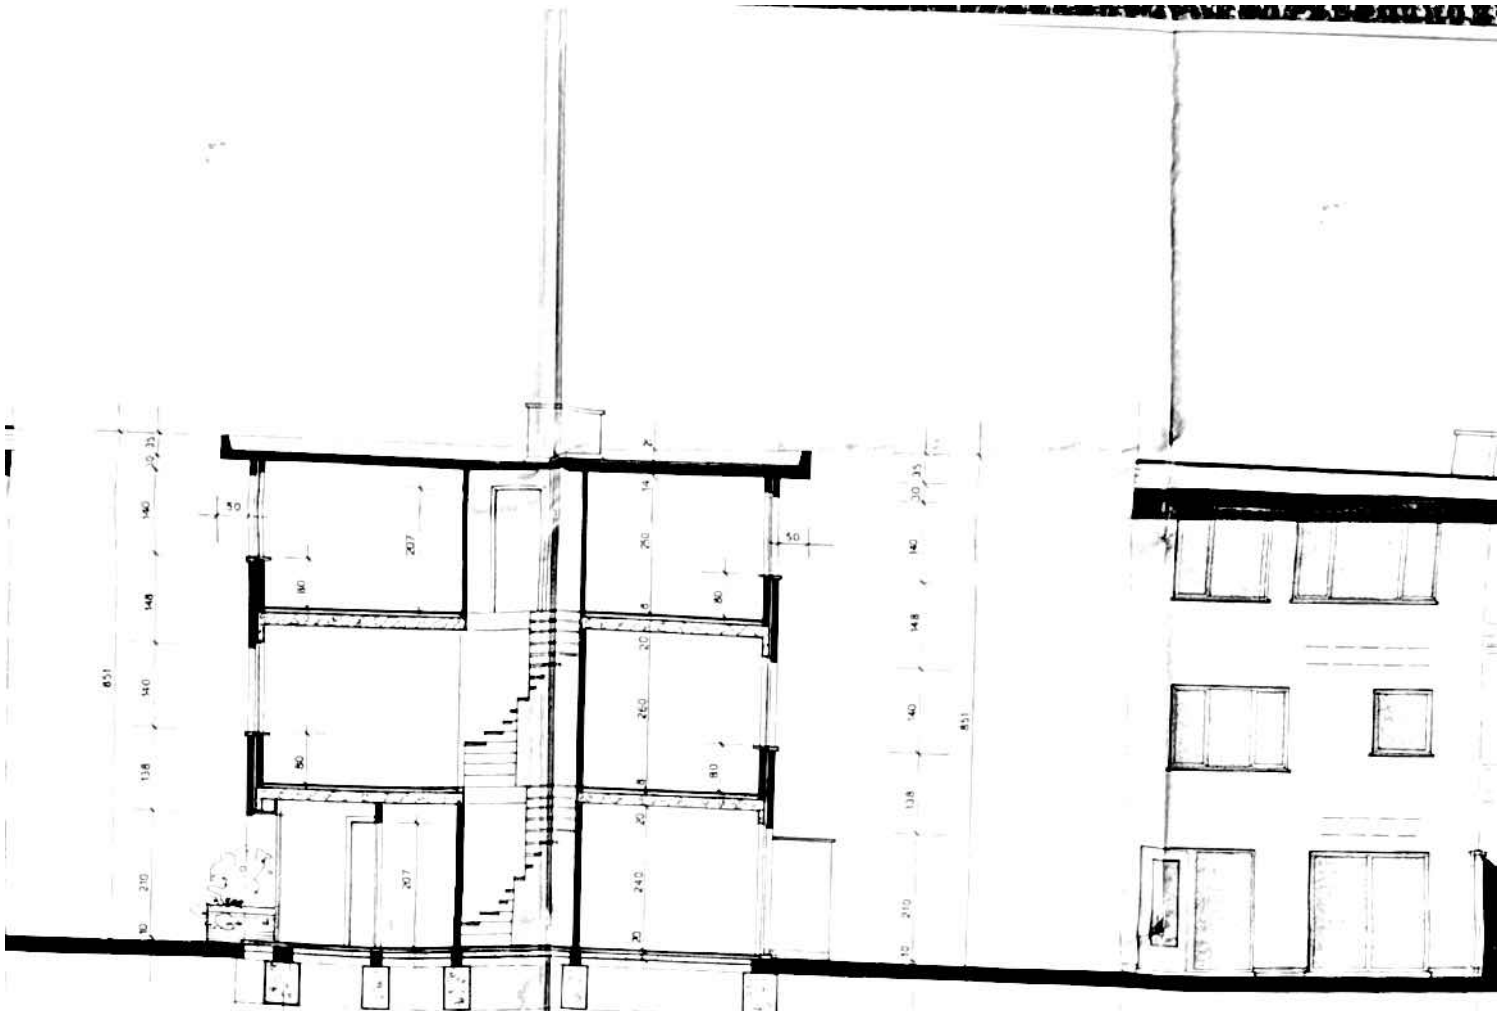

DOORSNEDEN


ACHTERGE

324	326	328	330	332	334	336	338	340	342
323	325	327	329	331	333	335	337	339	341
4.00	4.00	4.00	4.00	4.00	4.00	4.00	4.00	4.00	4.00

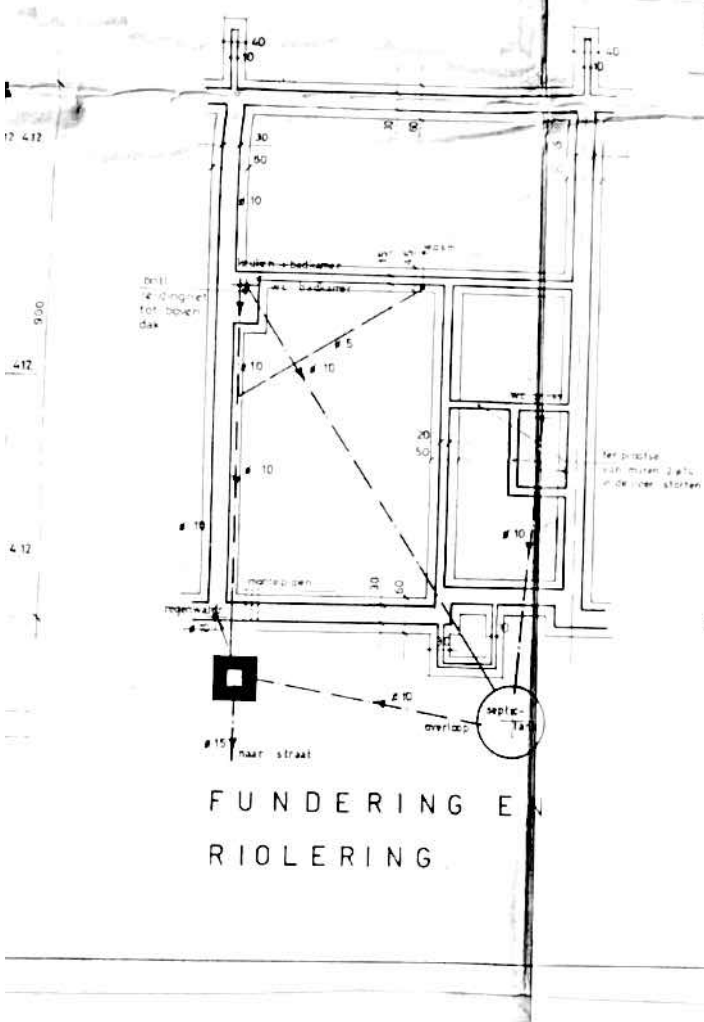


ZIJGEVEL

FUNDERING EN
RIOLERING

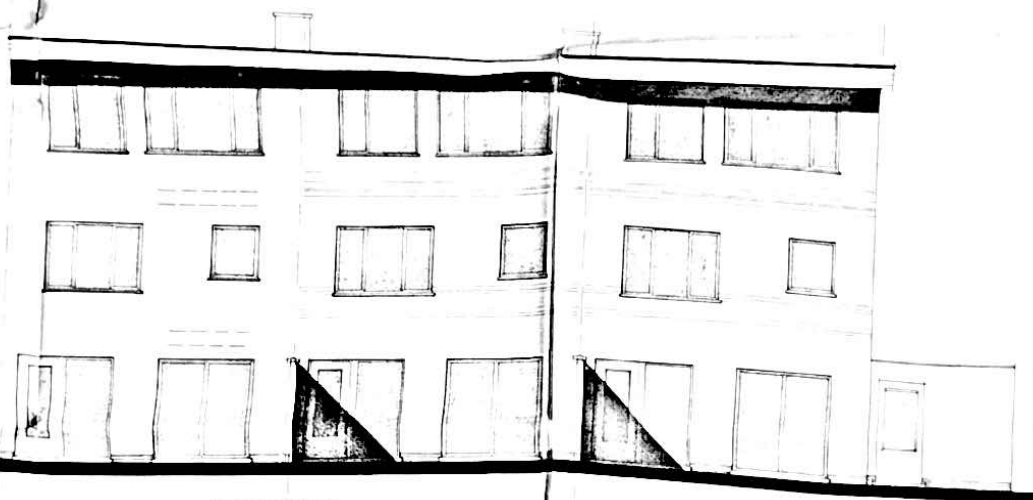

ACHTERGEVEL

331	332	333	334	335	336	337	338	339	340	341	342	343	344	345	346	347	348	349	350	351	352	353	354
-----	-----	

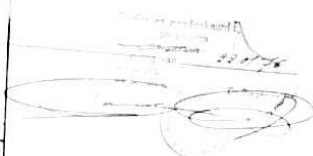

PROVINCIE	GEMEENTE	LIGGING
ANTWERPEN	HOEVENEN	afgeleiden van hoevenen sectie I deel nr 337

plan tot het bouwen van 32 sociale
woningen te hoevenen
TYPE 600^a WONINGEN
lot nr 323-324-325-326-327-328-339-340-341-342-
343

OPDRACHTGEVER

**BOUWBANK
STOK**

SPOORLAAN 436
TILBURG

afgevaardigde
Dhr. Huizing

ARCHITEKT

**VERPLANCKE
ERIC**

DOORNZELEDRIES
55
EVERGEM
9050

MAGTIGINGEN

DE OPDRACHTGEVER DE AANNEMER DE ARCHITEKT

[Handwritten signature]

[Handwritten signature]

DATUM: 27-10-1975
+ WUZ 0015-1-1976

SCHAAL 1:50

BLAD 21